


Forbairt Nua Scoil Sailearna

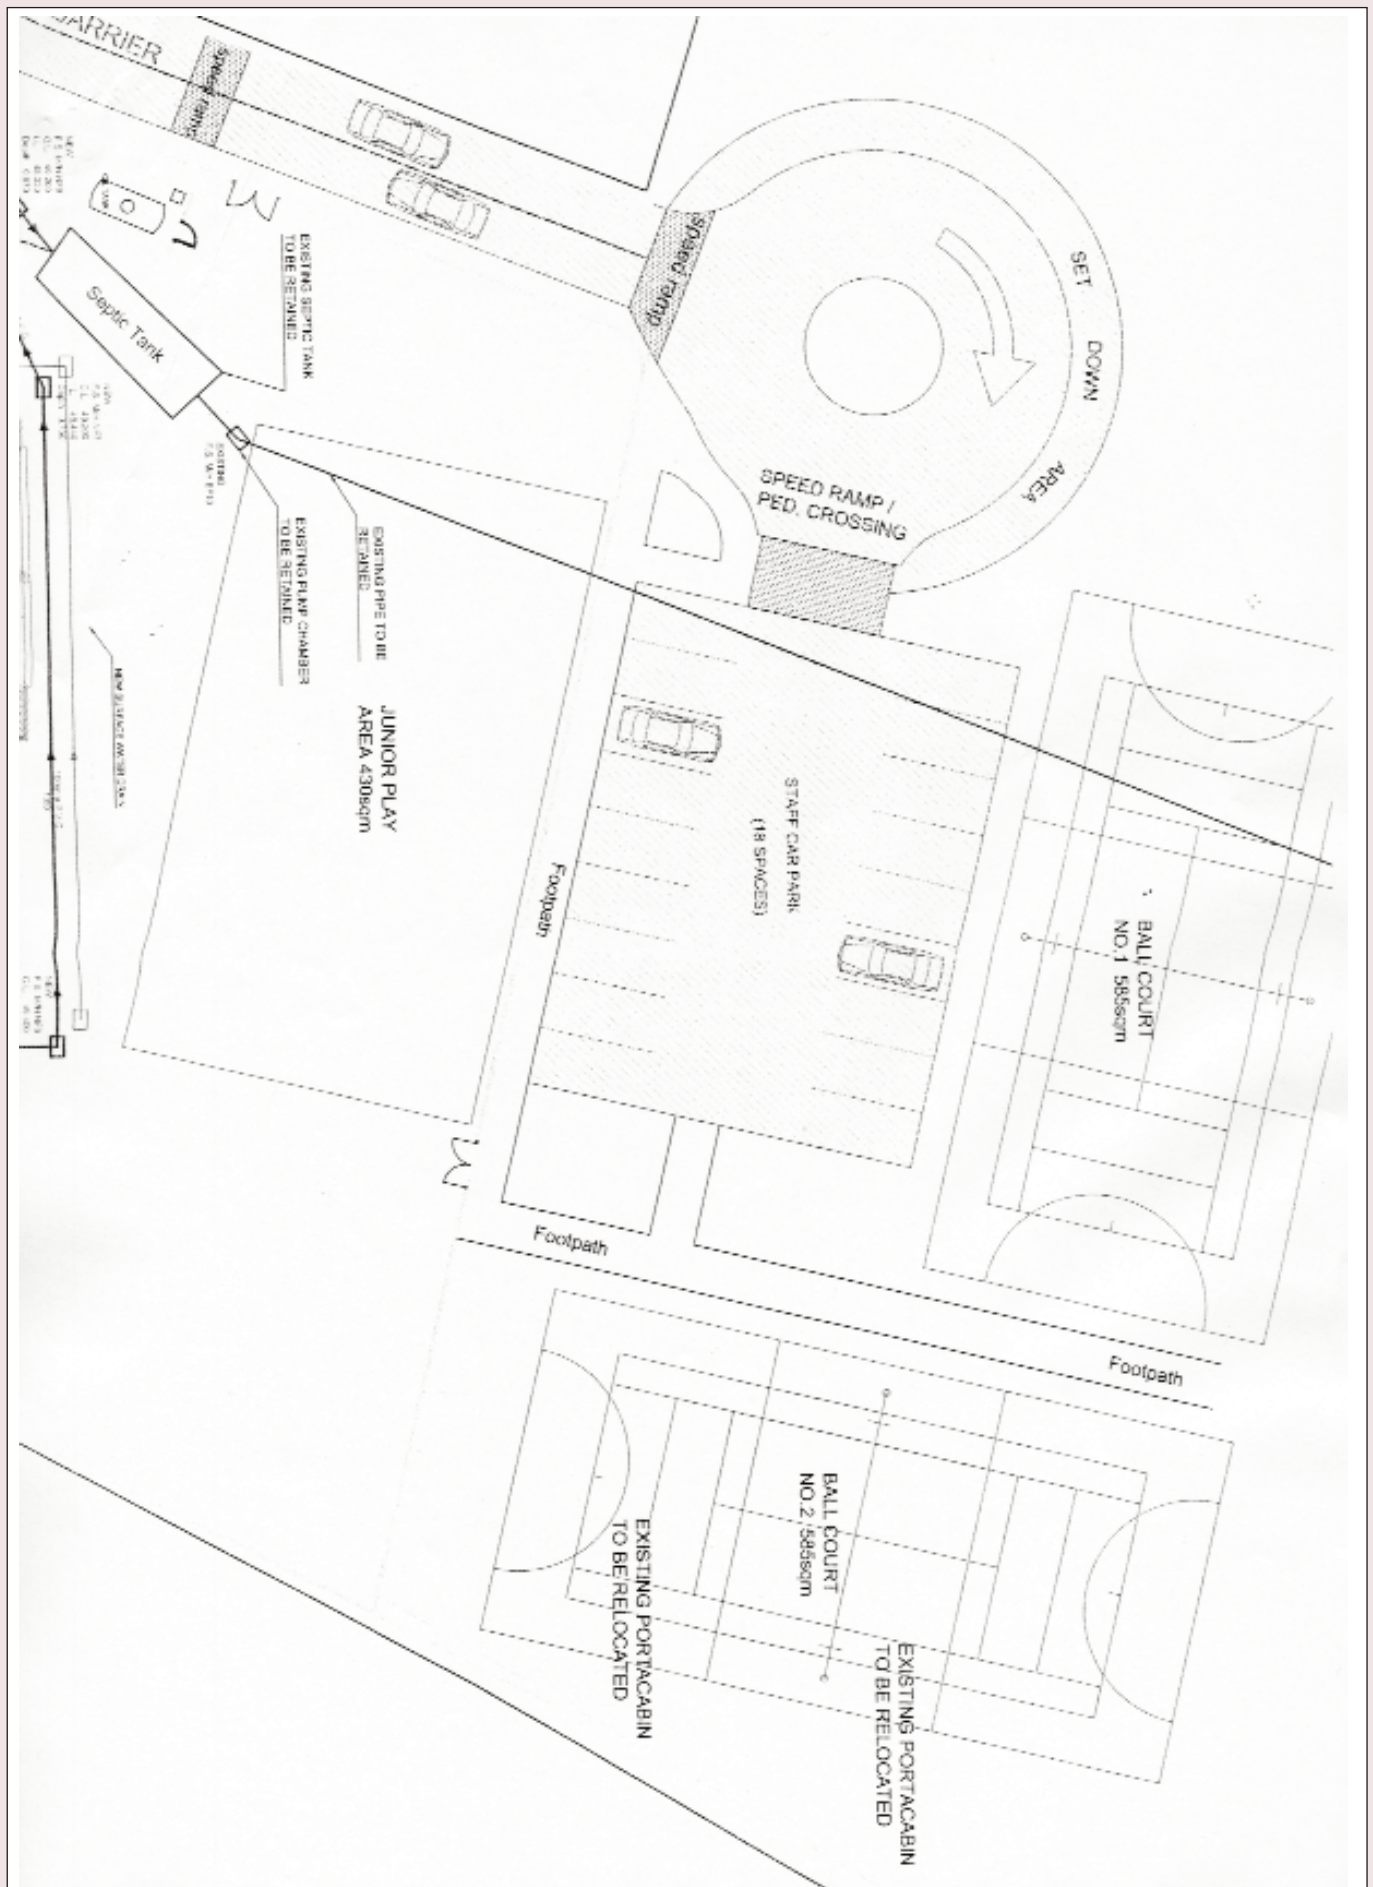

Foirgneamh Nua Scoil Sailearna



02 Proposed New Floor Plan (Total New Build: 953 m²)

1:400 @ A3
Following Review Meeting on 11.05.07

-  Existing Build (974m²)
 -  New Build: 935m²
 -  Revised Additional New Build: 18m²
- Total New Build: 935m² + 18m² = 953m²

Connaught House 7, Main Road DUBLIN 8 T: +353 81 700000 F: +353 81 700000 E: design@connaughthouse.com		St Kevin's Female School 1, Cranbrook Street DUBLIN 8 T: +353 1 473 7588 F: +353 1 473 7588 E: design@stkevins.com		Finch House, 15 Golden Ln. LONDON W1P 6ND T: +44 207 437 0882 F: +44 207 267 0242 E: design@douglaswallace.com		DOUGLAS WALLACE ARCHITECTS DESIGNERS PROJECT MANAGEMENT www.douglaswallace.com (PDF web site available)	
CLIENT NAME BOM SCOIL SAILEARNA							
PROJECT NAME SCOIL SAILEARNA							
DRAWING TITLE FLOOR AREA CLARIFICATION							
PROJECT NUMBER	DRAWING NUMBER	REVISION	SCALE(S)	STATUS	DATE DRAWN	DRAWN BY	CHECKED BY
G1086 /	111 /	A	1:500	STAGE 3	19.07.07	EM	KF

© This drawing is copyright. It should not be used for any other purpose without the written permission of Douglas Wallace Architects. All dimensions to be checked on site. Architects to be informed immediately if any discrepancies arise from products.